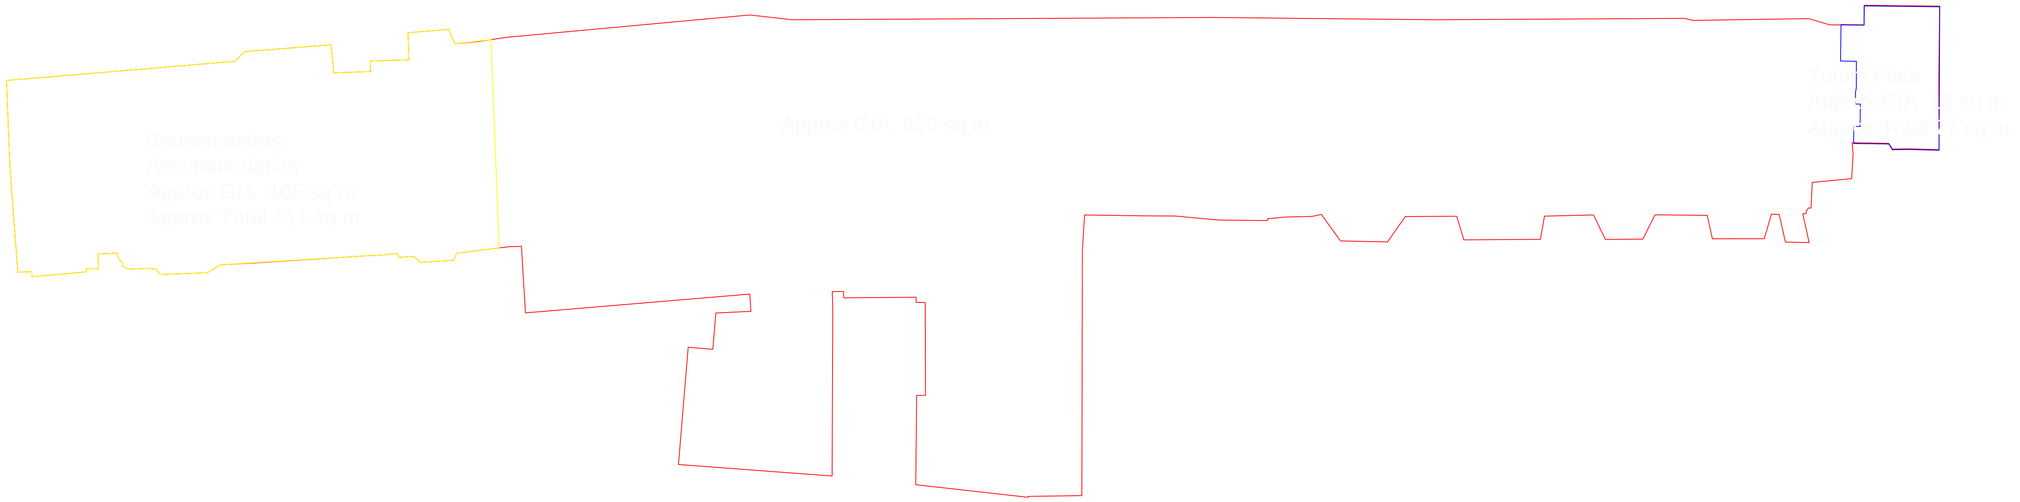

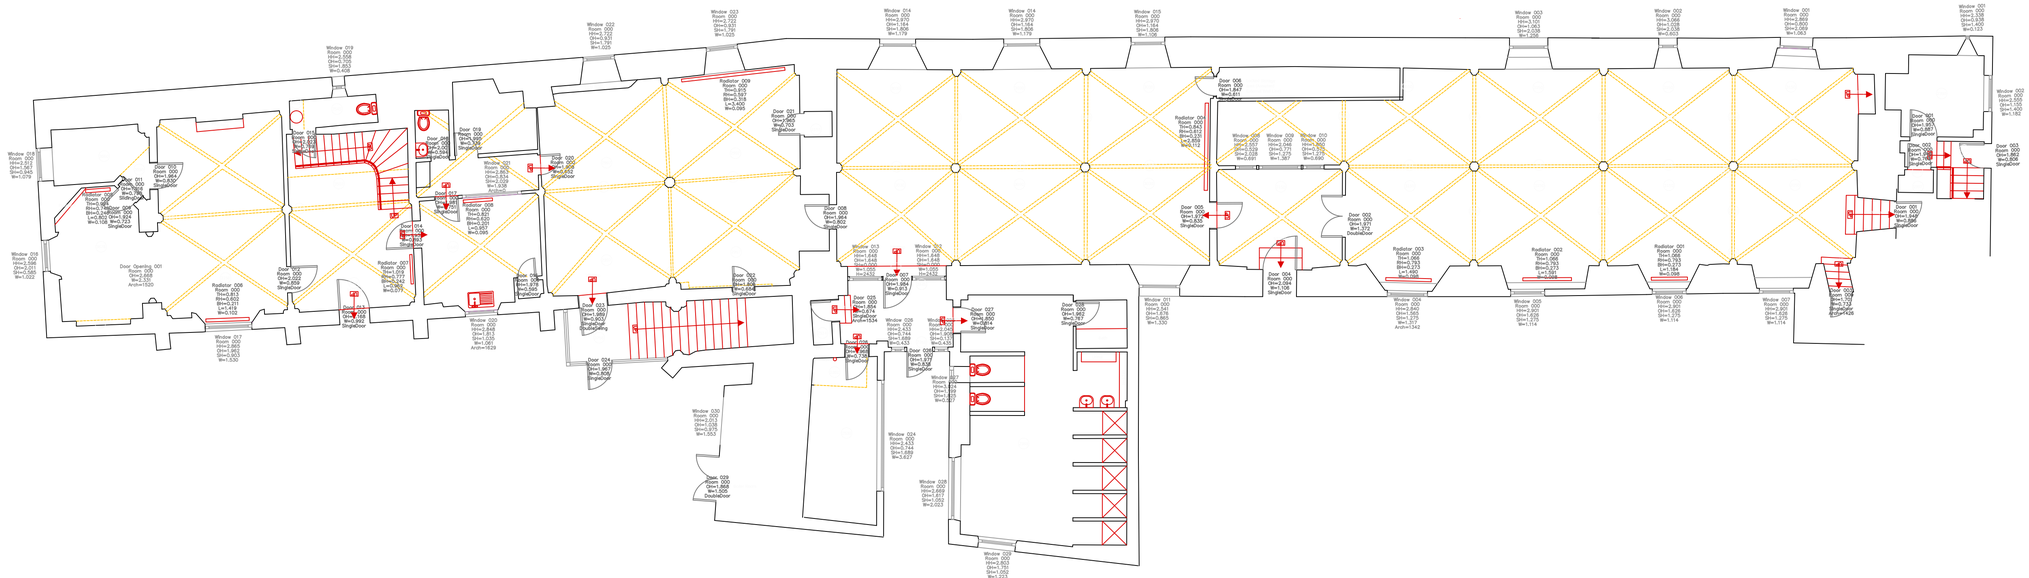

This drawing is to be read in conjunction with all relevant specifications and drawings issued.
For discrepancies or omissions contact Mobile CAD Surveying Ltd prior to work commencing.
The contractor is to check and verify all building and site dimensions and levels before work commences.

©COPYRIGHT Mobile CAD Surveying Ltd 2011

DO NOT SCALE THIS DRAWING - CHECK ALL DIMENSIONS ON SITE

SITE KEY

- Extinguisher-Powder
- Extinguisher-Water
- Extinguisher-Co²
- Extinguisher-Vapouring Liquid
- Extinguisher-Fire Blanket
- Extinguisher-Foam
- Break glass alarm
- Fixed fire sign
- Fire indicator panel
- Automatic fire detection
- Alarm sounder
- Emergency luminaire
- Illuminated exit sign
- Illuminated exit sign
- Break glass for Key
- Socket single
- Socket double
- Light switch
- Fused spur
- Fuse Board
- Water Heater
- Hand Dryer
- Data Point
- BT Box
- Thermostat
- Camera
- PIR Detector
- Security Alarm Panel
- Spot Light
- Pendant Light Fitting
- Wall Light Fitting
- Electro magnetic door holder

Room 001
Room Description
100.000 sq m ----------Room Area (m)
1076.391 ft2 ----------Room Area (ft)
2.000 m ---------- Room Height
200.000 m3----------Room Volume
40.000 m ----------Room Perimeter
Floor Finish ----------Floor finish
(H=Hard, M=Medium, S=Soft)

Abbreviations:
SM Format (HH, OH, SH, W)
HH = Floor to Head Height
OH = Opening Height
SH = Floor to Sill Height
W = Width of opening
CH = Ceiling Height from Floor Level
U/S = Underside
U/B = Underside Beam

Rev	Date	Amendments

Mobile CAD office & on site... Surveying™

Tel: 0844 567 2609
sales@mobilecadsurveying.co.uk
www.mobilecadsurveying.co.uk

Project
Building Survey

Address
SAMPLE FLOOR PLAN & GIA

Drawing No: 01
Drawing Title: Ground Floor as Existing
Drawing Date: October 2013
Drawing Size: 1:100 @ A1 | Issue